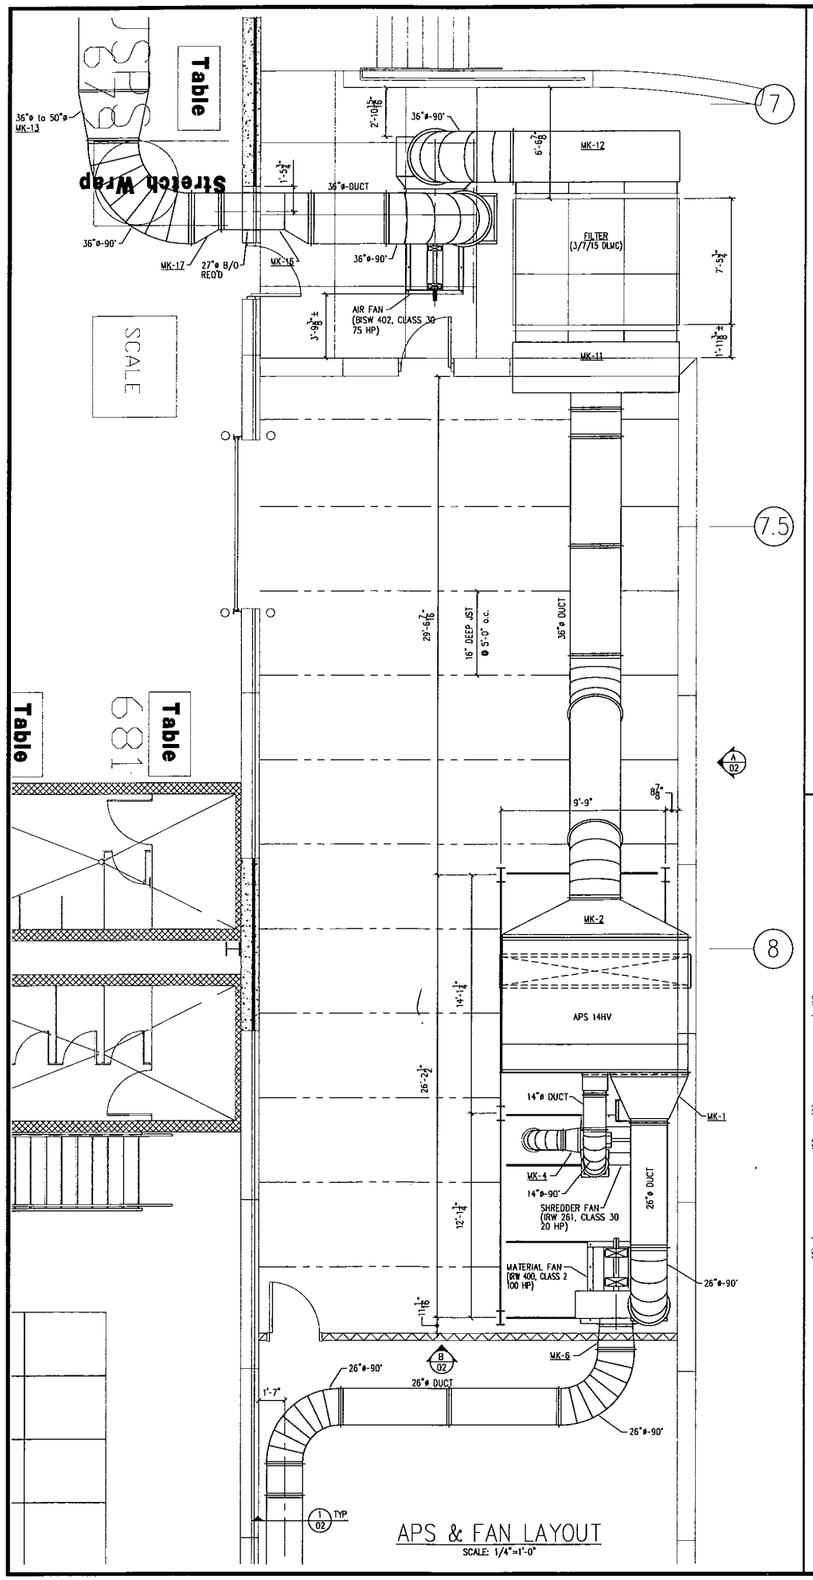

APS & FAN LAYOUT
SCALE: 1/4"=1'-0"

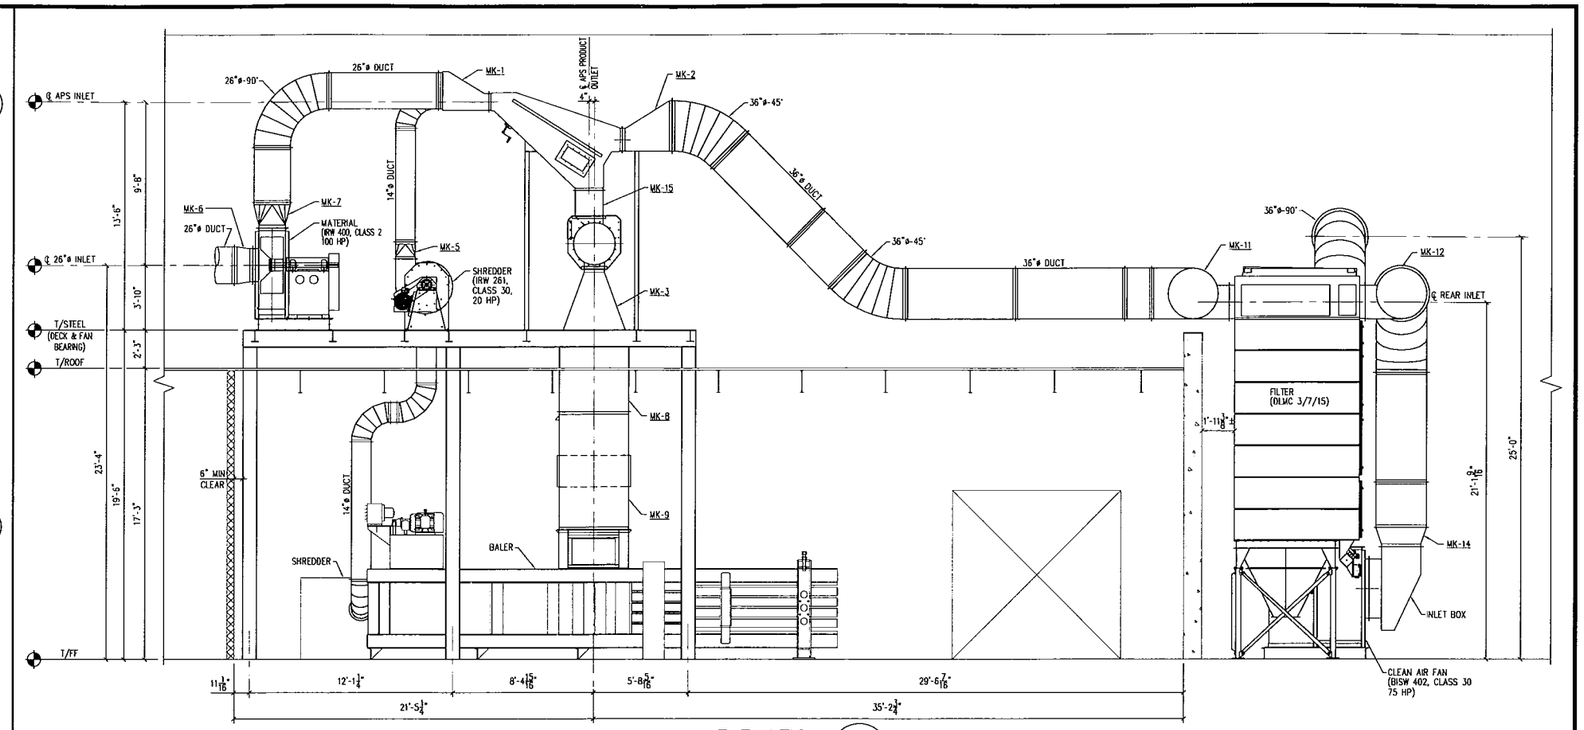

ELEVATION A 02
SCALE: 1/4"=1'

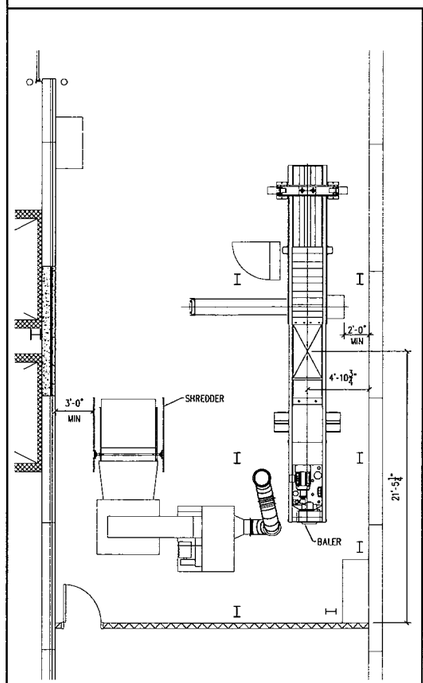

BALER & SHREDDER LAYOUT
SCALE: 3/16"=1'-0"

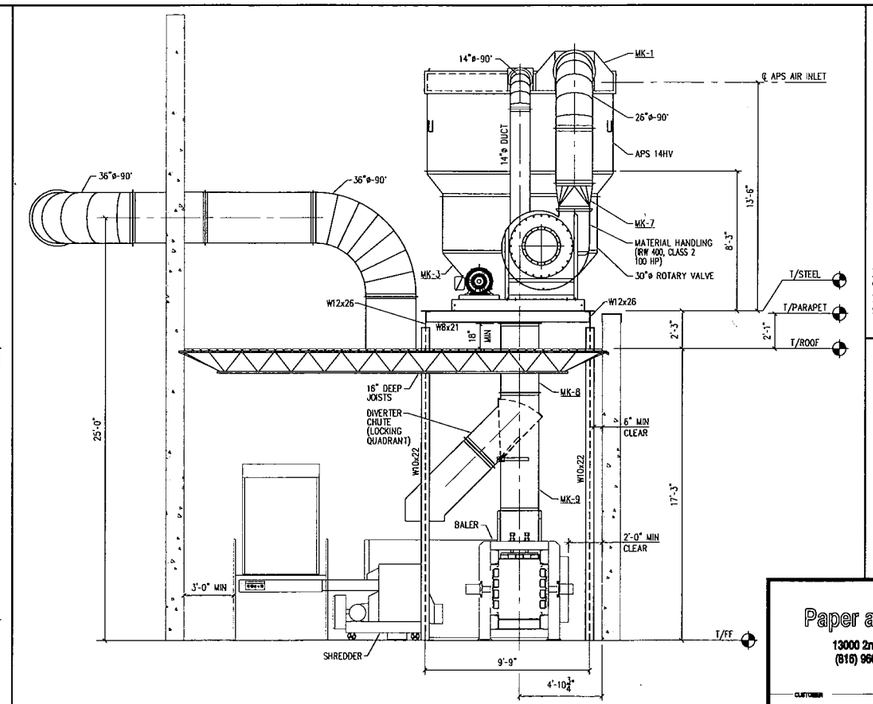

ELEVATION B 02
SCALE: 1/4"=1'

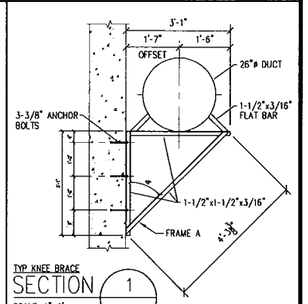

TYP KNEE BRACE
SECTION 1 02
SCALE: 1"=1'
NOTE: FRAME B @ 4'-1-1/4" OFFS

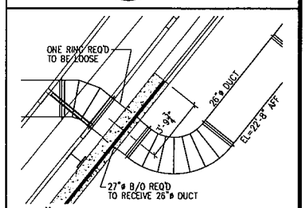

27"Ø BLOCKOUT LOCATION
SCALE: 1/4"=1'-0"

Paper and Dust Pros, Inc.
13000 2nd St. Grandview, MO 64030
(816) 966-1473 Fax: (816) 966-9379

This material is the property of Paper and Dust Pros, Inc. and should not be reproduced, published, or disclosed to others without authorization. The material shall not be used as the subject or basis for work for hire and Dust Pros, Inc. Grandview, MO

CUSTOMER
DESCRIPTION: BALER ROOM LAYOUT
DRAWN: ALS | DATE: 7.02.04 | CHKD | APPD
JOB NO.
SCALE: NOTED
DRAWING NO.
REV. 1